
ALGER PEDIATRICS - Fencing Plan

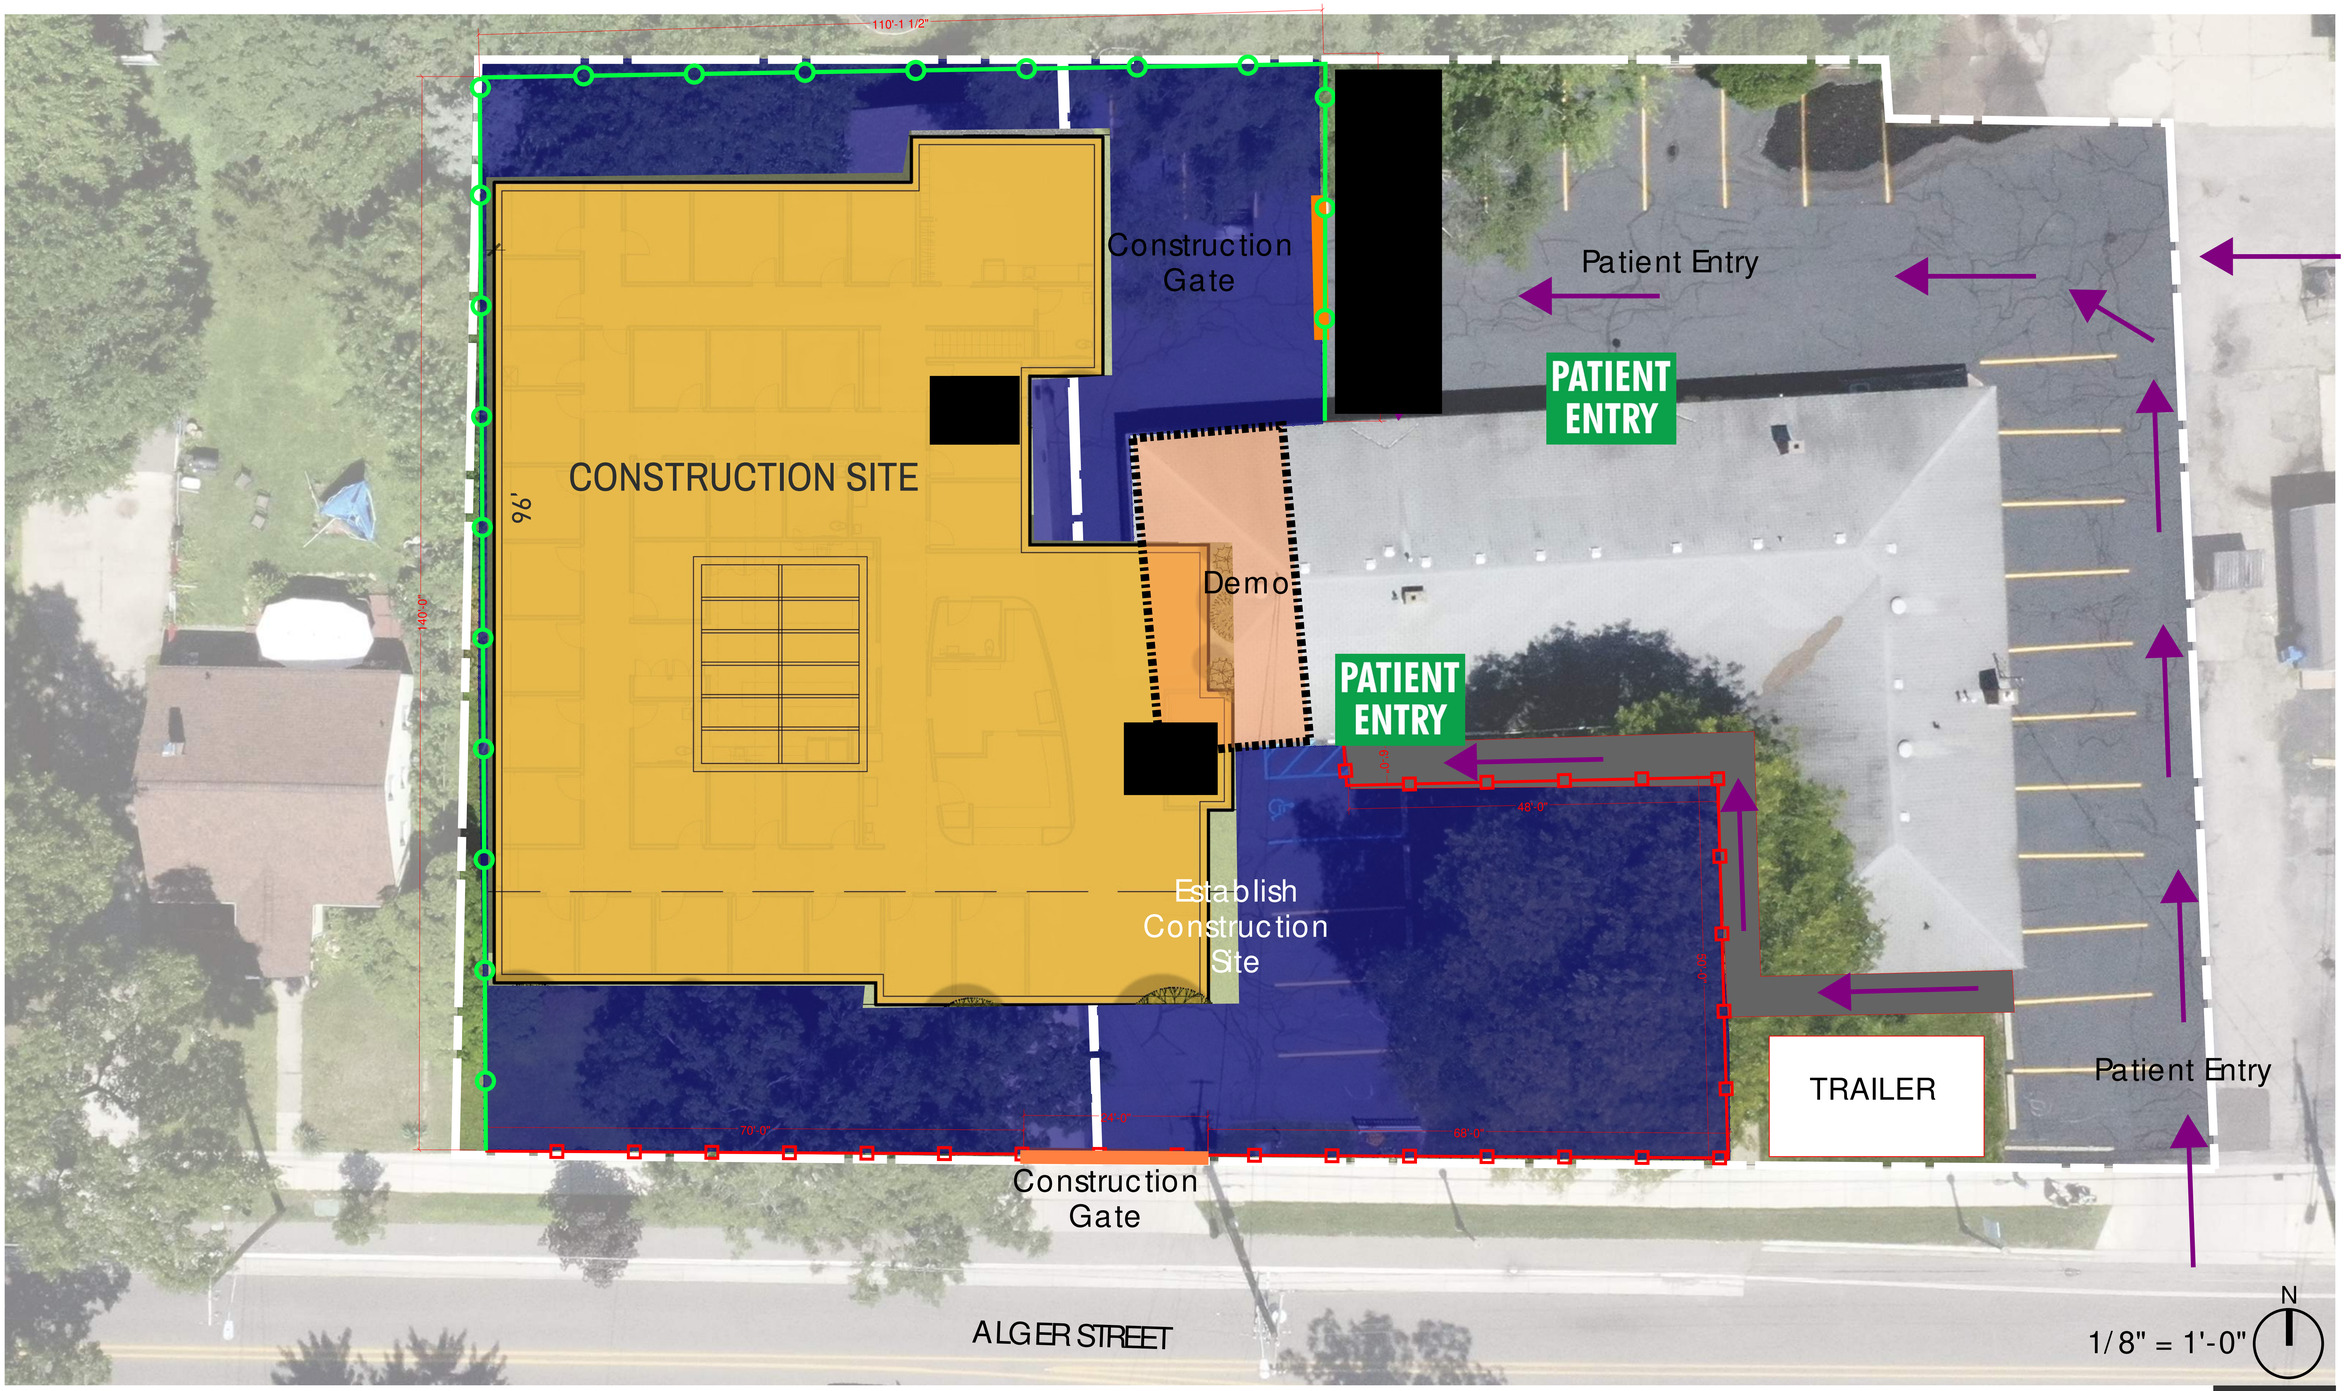

Alger Displaced

2 ea 24' wide (2 panel) construction gates on stands

Driven Fencing 6' with custom fabric - 236 lf

Panelized Fencing without fabric on stands - ~300 lf